Orchestra Level

NOTE:
PATTERNS SHOWN ARE FOR VIEWING PURPOSES ONLY.
IMAGES ARE NOT TO SCALE AND MAY NOT BE PROPORTIONATE ONE TO ANOTHER.
REFER TO LEGEND FOR PATTERN REPEAT.

LEGEND:

66612-A
MAIN THEATER BROADLOOM
12' BROADLOOM
24.16" RUNNING x 24" WIDTH REPEAT
SET-MATCH

66612-B
MAIN THEATER BORDER
12' SPLITS TO 24" DESIGN BORDER
15" RUNNING REPEAT x 14.75" WIDE BORDER
9.25" OF SOLID BLEEDOUT
PRINTS 6 ROWS
NO CORNERS/MITERABLE

SOLID
MAIN THEATER
12' WIDE
SOLID RED
FOR FILL AREAS

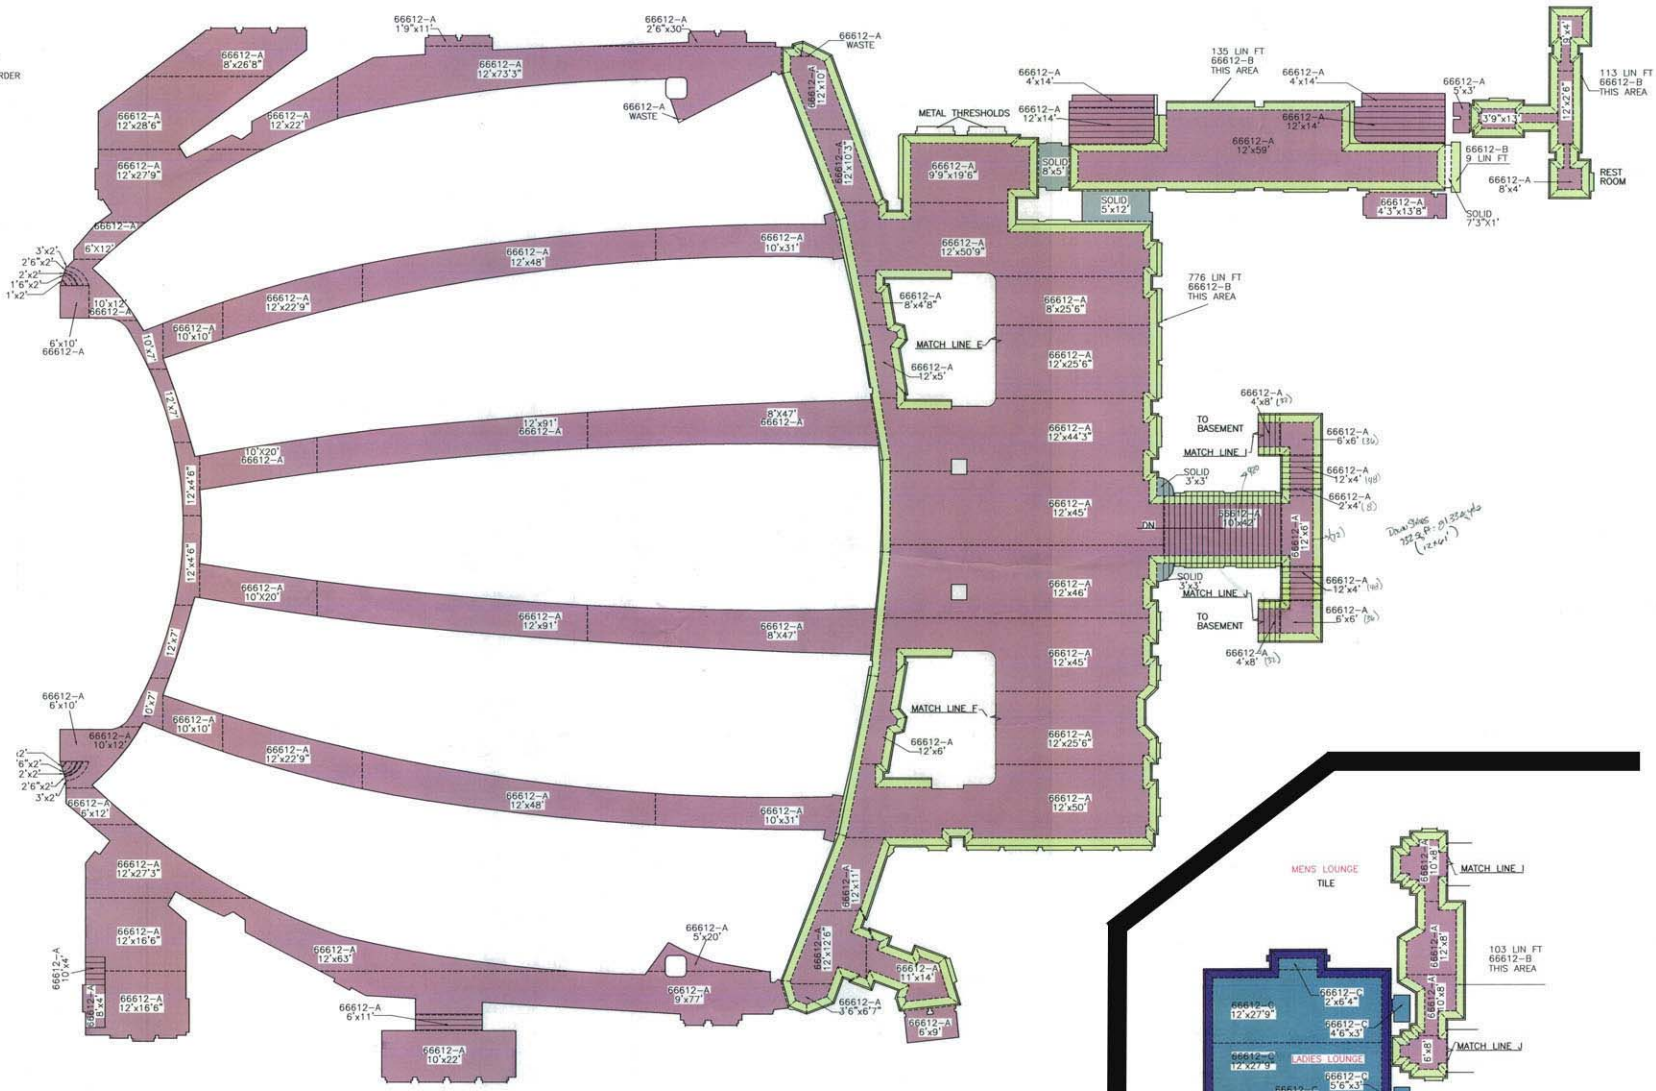

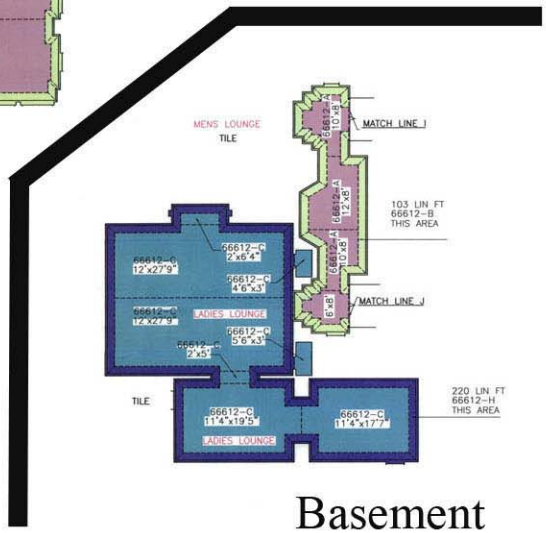

Basement

3/32"=1' THIS SCALE CAN BE CUT OUT AND USED FOR MEASURING AREAS ON THESE PLANS.